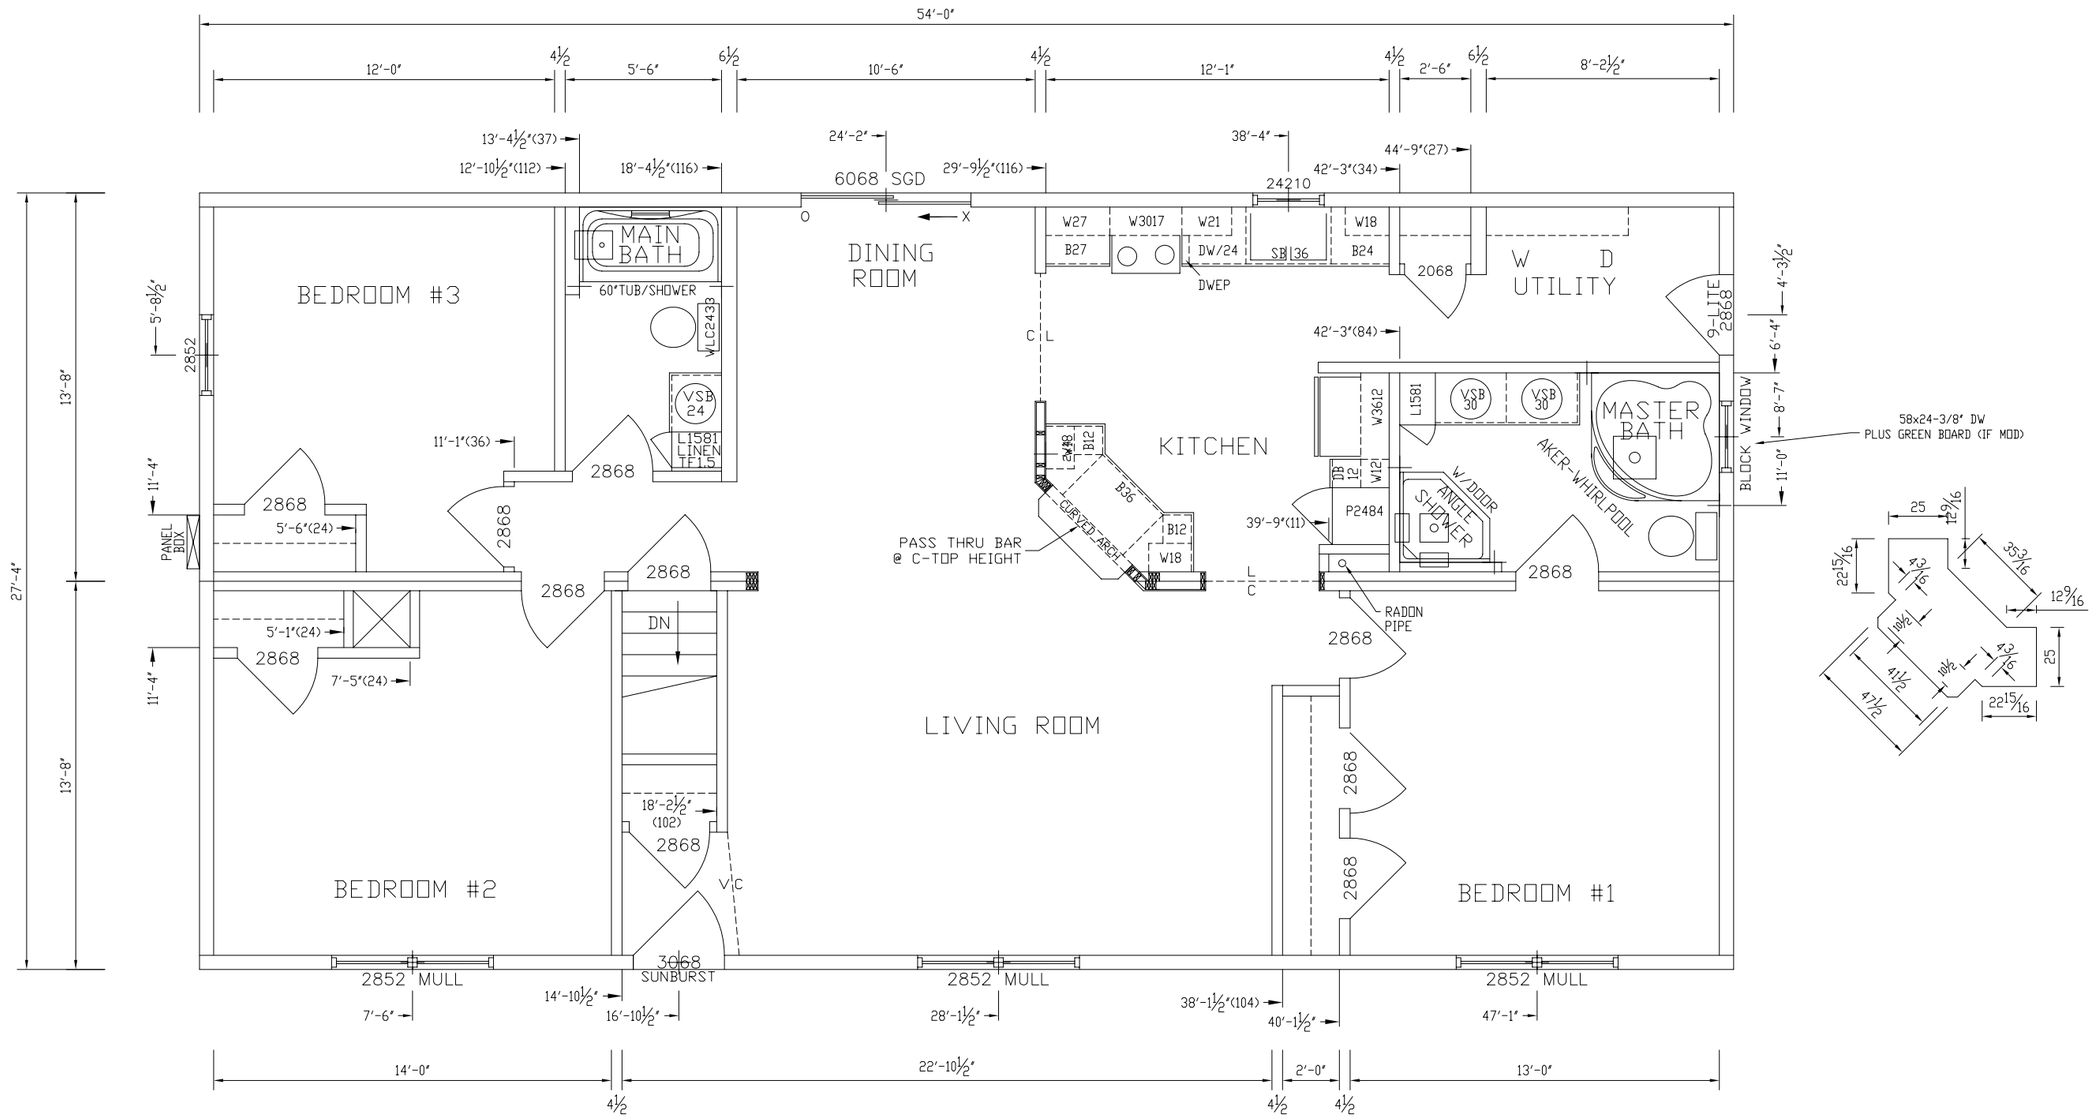

NO	DATE	REVISION / DESCRIPTION	BY

RITZ-CRAFT
CORPORATION OF PA

STARTED:
TO SALES:
SALES:
DATE:
CONFIRM COMPLETE:
PERMIT SET COMPLETE:

BUILDER: TWIN TOWN HOMES
CUSTOMER: STOCK
RC REP: GORDON YOUNG
STATE: ME

SCALE: 3/16"=1'-0"
DRAWN BY: TMC
LXEMOD 5764 REVERSE
1ST FLOOR PLAN

CO #: K:\LXEMOD\1216505
SN: 9779
SHEET #: 1 OF 8