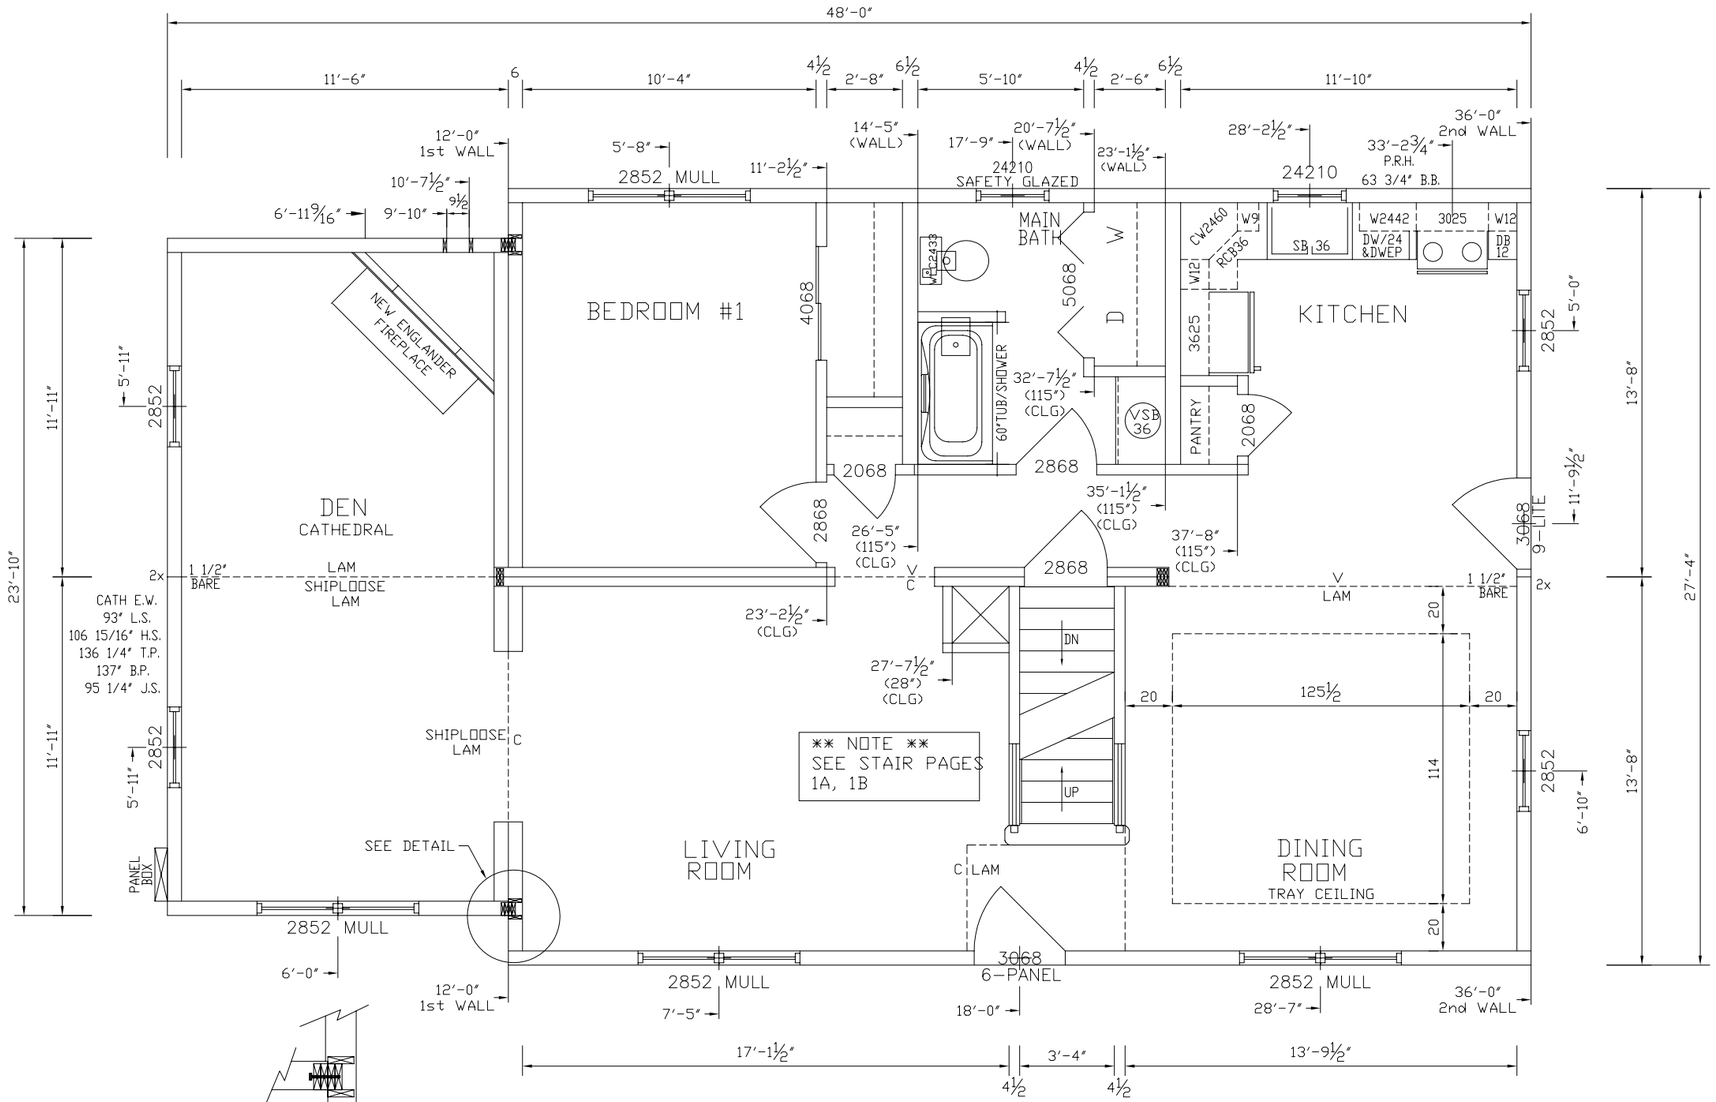

DETAIL

ATTIC ACCESS ON-SITE
BY DEALER IN DEN

CABS DONE 8/19/04

NO	DATE	REVISION / DESCRIPTION	BY

RITZ-CRAFT
CORPORATION OF PA

STARTED:	DEALER/BUILDER: TWIN TOWN HOMES	SCALE: 3/16"=1'-0"	CO #: 989104
TO SALES:	CUSTOMER: STOCK	DRAWN BY: JLG	SN: 6486
SALES:	RC REP: DWIGHT LAUVER	LXECAPE CUST	
DATE:	STATE: ME	1ST FLOOR PLAN	SHEET #: 1 OF 8
CONFIRM COMPLETE:			
PERMIT SET COMPLETE:			