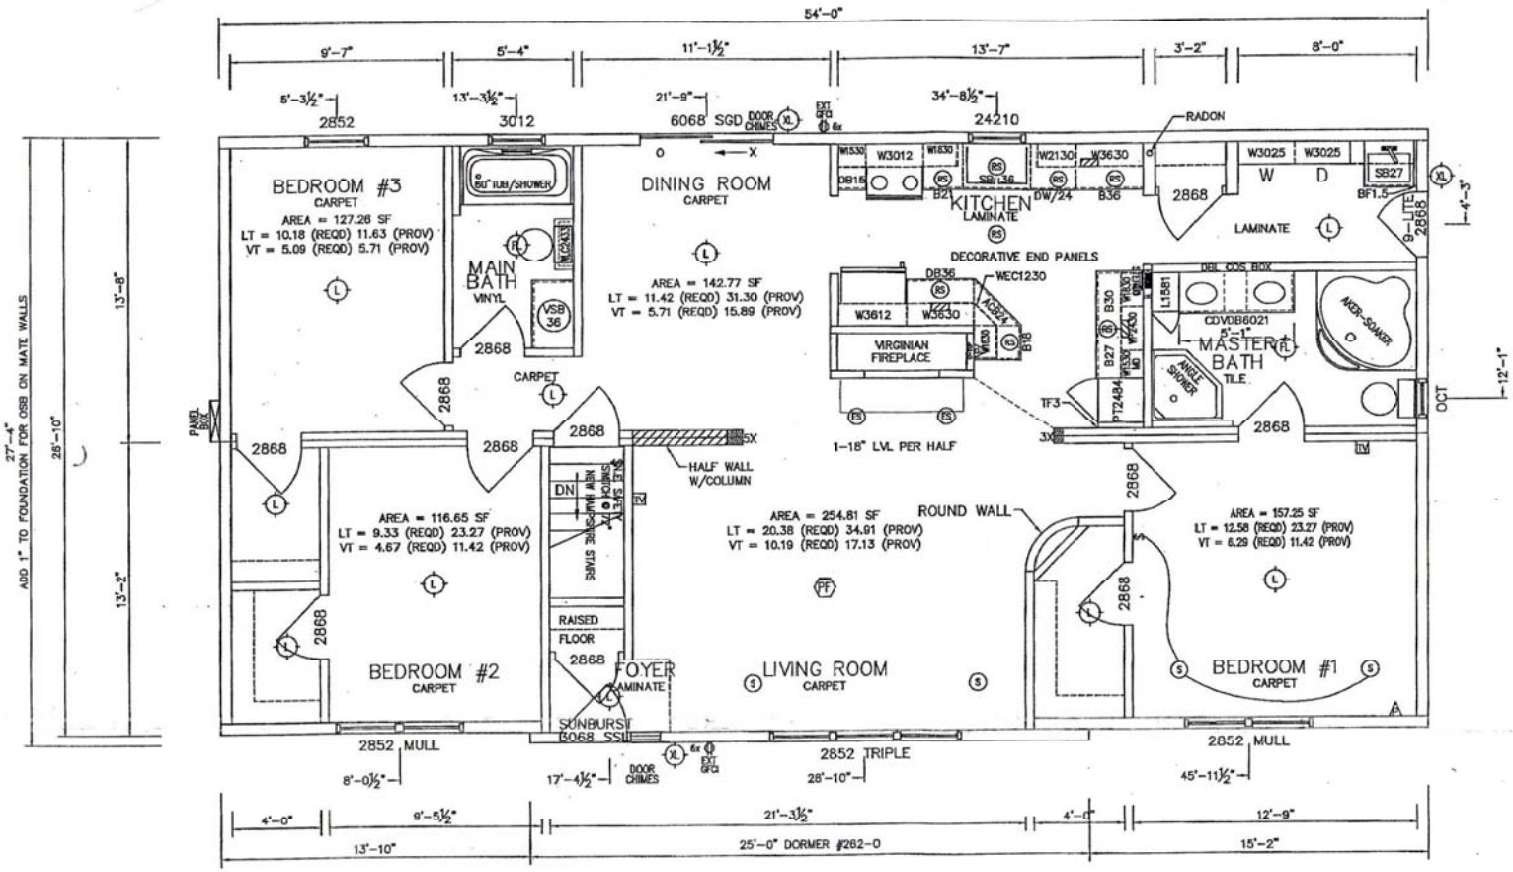
54'-0"
9'-7"
5'-4"
11'-1½"
13'-7"
3'-2"
8'-0"
BEDROOM #3
CARPET
AREA = 127.26 SF
LT = 10.18 (REQD) 11.63 (PROV)
VT = 5.09 (REQD) 5.71 (PROV)
MAIN BATH
VINYL
DINING ROOM
CARPET
AREA = 142.77 SF
LT = 11.42 (REQD) 31.30 (PROV)
VT = 5.71 (REQD) 15.89 (PROV)
KITCHEN
LAMINATE
DECORATIVE END PANELS
VIRGINIAN FIREPLACE
1-18" LVL PER HALF
HALF WALL W/COLUMN
W
D
LAMINATE
MASTER BATH
TILE
ANGLE SHOWER
ROUND WALL
AREA = 116.65 SF
LT = 9.33 (REQD) 23.27 (PROV)
VT = 4.67 (REQD) 11.42 (PROV)
BEDROOM #2
CARPET
RAISED FLOOR
FOYER
LAMINATE
SUNBURST
AREA = 254.81 SF
LT = 20.38 (REQD) 34.91 (PROV)
VT = 10.19 (REQD) 17.13 (PROV)
LIVING ROOM
CARPET
AREA = 157.25 SF
LT = 12.58 (REQD) 23.27 (PROV)
VT = 6.29 (REQD) 11.42 (PROV)
BEDROOM #1
CARPET
2852 MULL
2852 TRIPLE
2852 MULL
DOOR CHIMES
EXT GFCI
RADON
ADD 1" TO FOUNDATION FOR OSB ON MATE WALLS
27'-4"
26'-10"
13'-8"
13'-2"
4'-3"
12'-1"
13'-10"
25'-0" DORMER #262-0
15'-2"