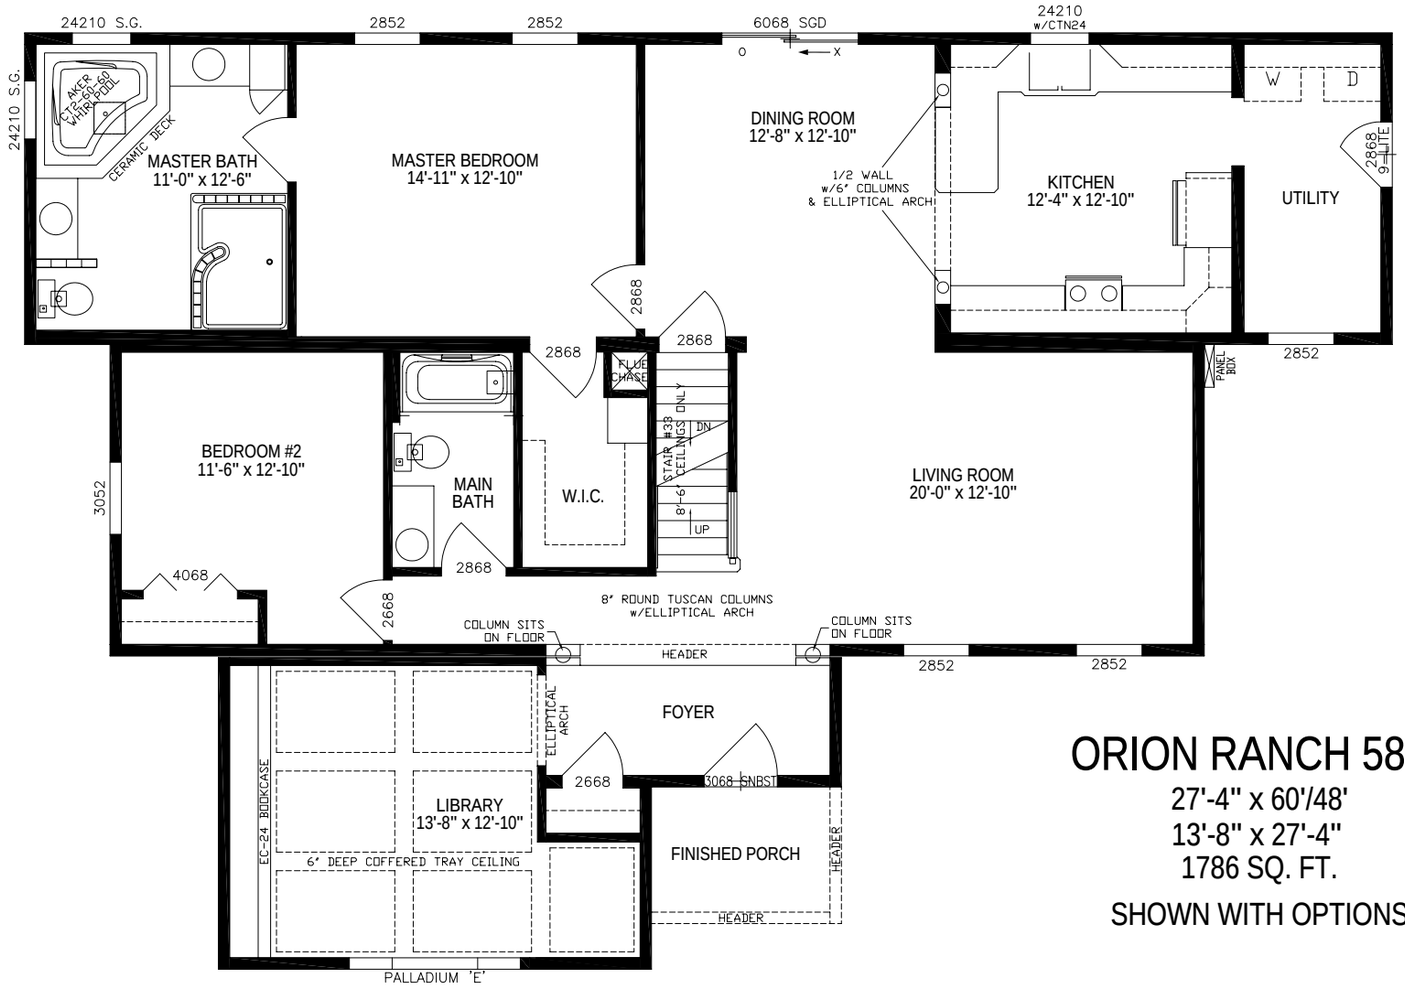

ORION RANCH 5817

27'-4" x 60'/48'

13'-8" x 27'-4"

1786 SQ. FT.

SHOWN WITH OPTIONS

NO	DATE	REVISION / DESCRIPTION	BY

RITZ-CRAFT CORPORATION

STARTED:	5/31/07
TO SALES:	6/1/07
SALES:	
DATE:	
CONFIRM COMPLETE:	6/12/07
PERMIT SET COMPLETE:	6/13/07

DEALER/BUILDER:	TWIN TOWN HOMES
CUSTOMER:	STOCK
RC REP:	BRIAN CUNNINGHAM
STATE:	ME

SCALE:	3/16"=1'-0"
DRAWN BY:	BMS / SMH Cabs: dMh
	OR 5817 1st FLOOR PLAN

CO #:	1471007
SN:	7386 ABC
SHEET #:	1 OF 8