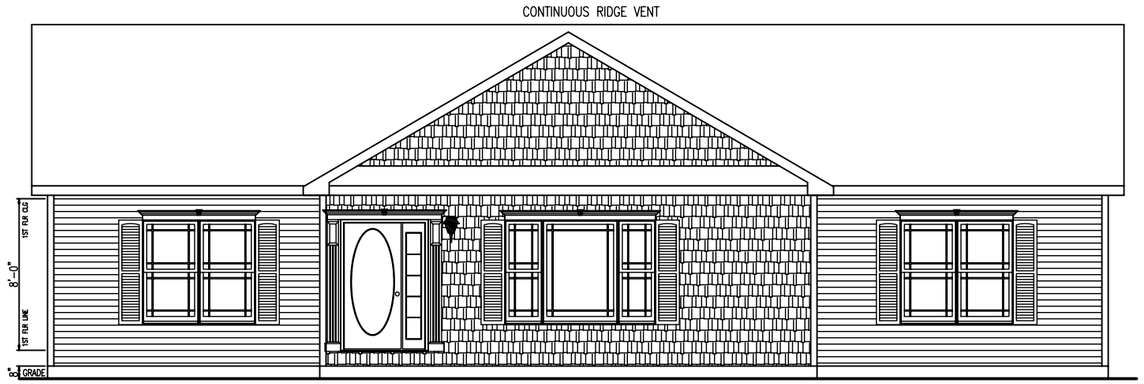

FRONT ELEVATION

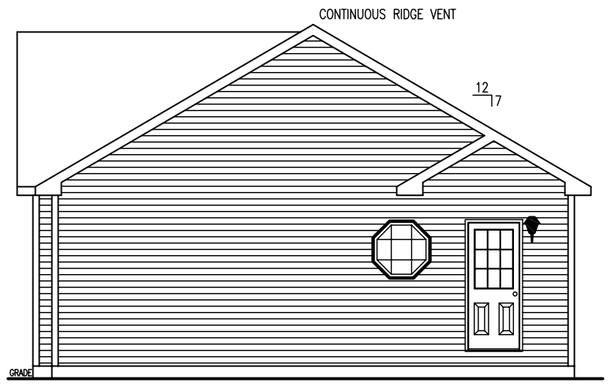

RIGHT ELEVATION

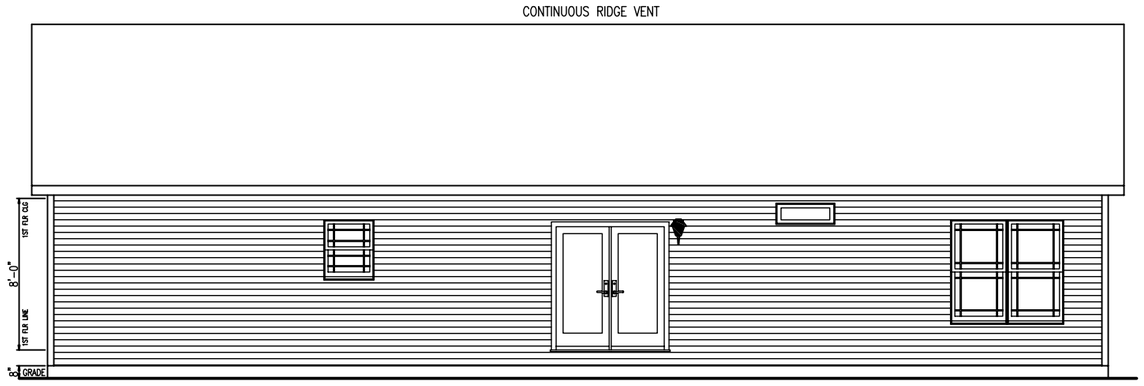

FRONT ELEVATION

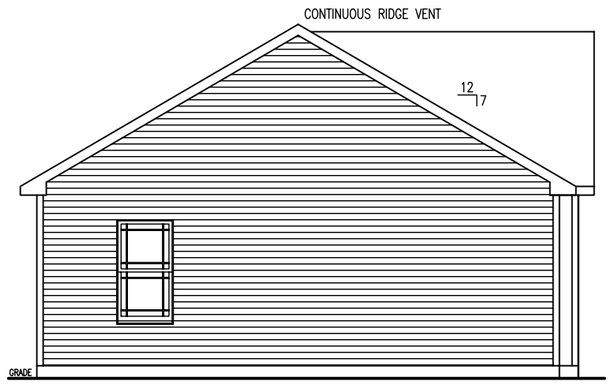

LEFT ELEVATION

NOTES:

1. ELEVATIONS ARE SUGGESTIVE ONLY.
2. ALL EXTERIOR RAILINGS, DECKS, AND ACCESS TO GRADE BY OTHERS
3. SEE SALES AGREEMENT FOR ALL MATERIALS AND SPECIFICATIONS.

PROJECT NO.	SERIAL NO.
10-034	-----

DATE	DESCRIPTION	BY
3/10/2010	REVISIONS	SFT

DATE	PRODUCTION	BY

BUILDER:	TWIN TOWN HOMES
JOB NAME:	MODEL
MODEL:	CUSTOM RANCH
SITE LOCATION:	OXFORD, ME
COUNTY:	OXFORD
ZIP CODE:	04270
EXPOSURE CATEGORY:	C
GROUND SNOW LOAD (Pg):	90 psf
WIND SPEED (Vɜs):	92 mph

PENN LYON
HOMES CORPORATION
PO BOX 27, AIRPORT RD, SELINSGROVE, PA 17870
(570)374-4004 1(800)788-4754

DRAWING TITLE:

ELEVATIONS

DRAWN BY:	DATE:	SHEET:
SFT	3/5/10	—
CHECKED BY:	SCALE:	
---	NTS	

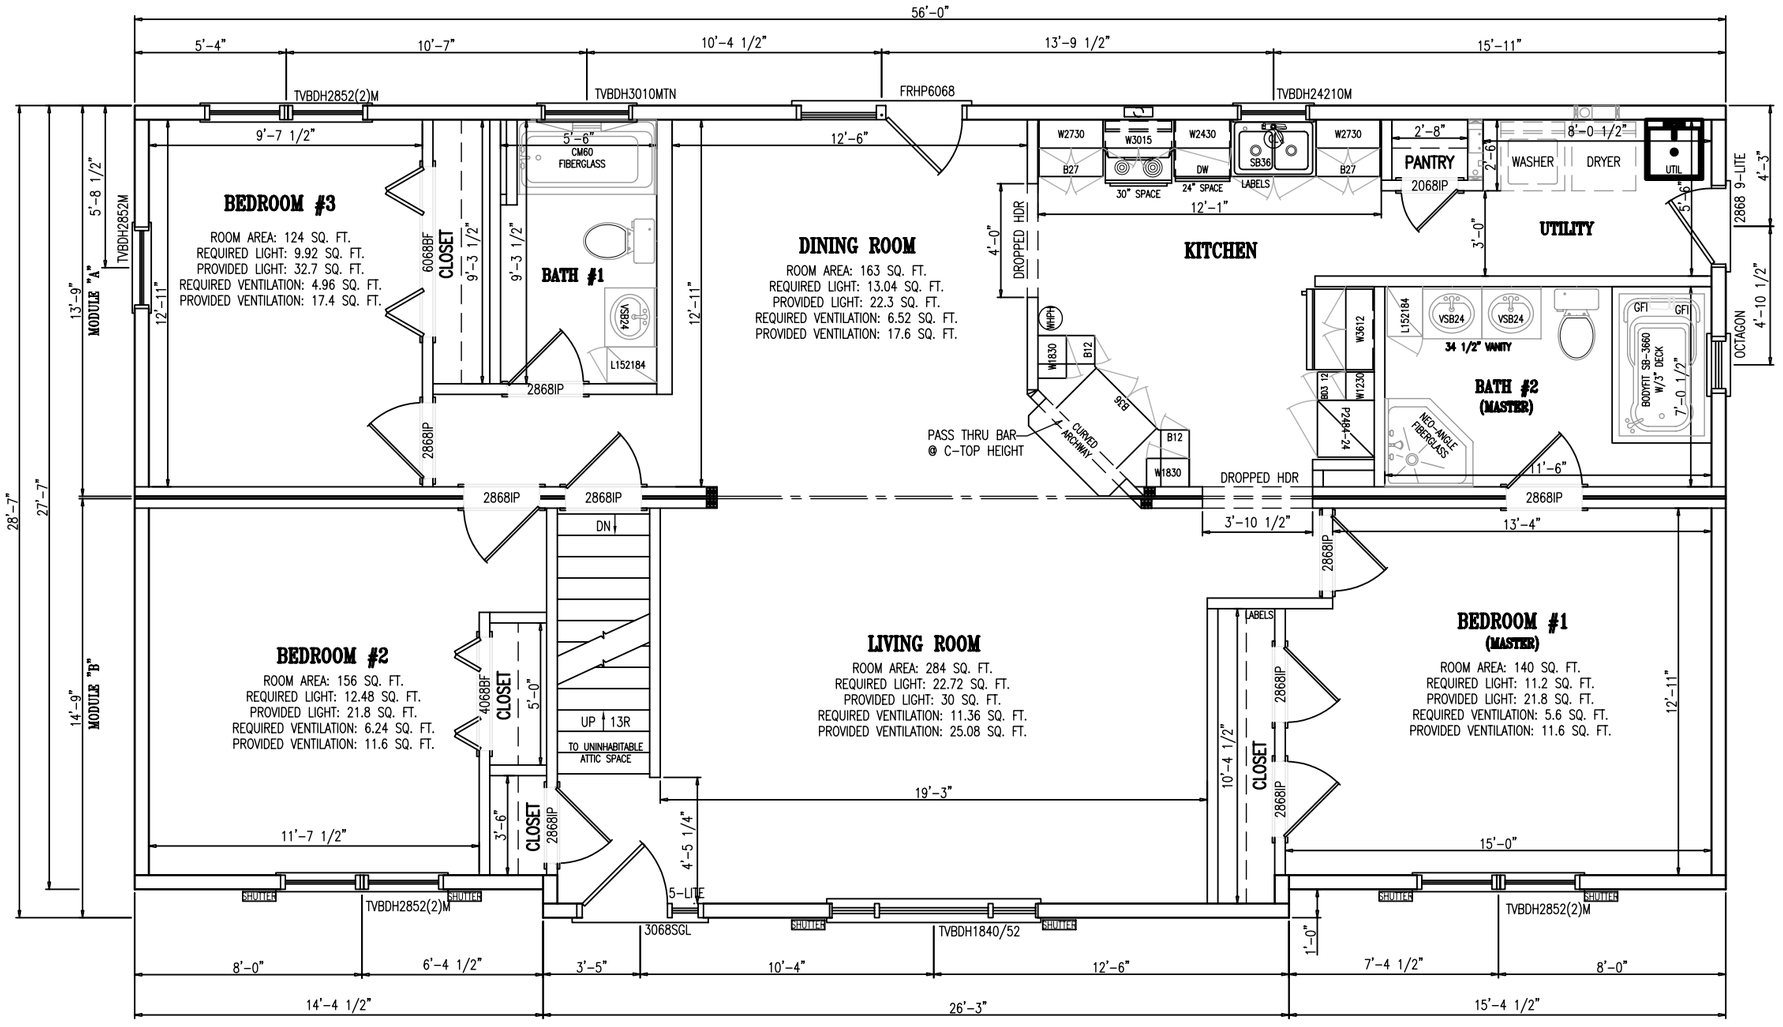

NOTES:

1. 2x6 EXTERIOR WALLS, @ 16" O.C.
   2x4 INTERIOR WALLS, @ 16" O.C.
   2x4 MARRIAGE WALLS, @ 16" O.C.
2. 7/12 TRUSS ROOF, 16" O.C.
3. 8'-0" CEILINGS
4. M&W CLASSIC DBL HUNG WINDOWS w/PRAIRIE GRILLS
5. HOT WATER BASEBOARD HEAT
6. FLOOR GIRDER TO BE (3) 2x10 SPF#2 PER MOD
7. 2x10 FLOOR JOISTS @ 16" O.C.

PROJECT NO.	SERIAL NO.
10-034	-----

DATE	DESCRIPTION	BY
3/10/2010	REVISIONS	SFT

DATE	PRODUCTION	BY

BUILDER:	TWIN TOWN HOMES
JOB NAME:	MODEL
MODEL:	CUSTOM RANCH
SITE LOCATION:	OXFORD, ME
COUNTY:	OXFORD
ZIP CODE:	04270
EXPOSURE CATEGORY:	C
GROUND SNOW LOAD (Pg):	90 psf
WIND SPEED (Vɜs):	92 mph

PENN LYON
HOMES CORPORATION
PO BOX 27, AIRPORT RD, SELINSGROVE, PA 17870
(570)374-4004 1(800)788-4754

DRAWING TITLE:

FLOOR PLANS

DRAWN BY:	DATE:	SHEET:
SFT	3/5/10	—
CHECKED BY:	SCALE:	
---	NTS	