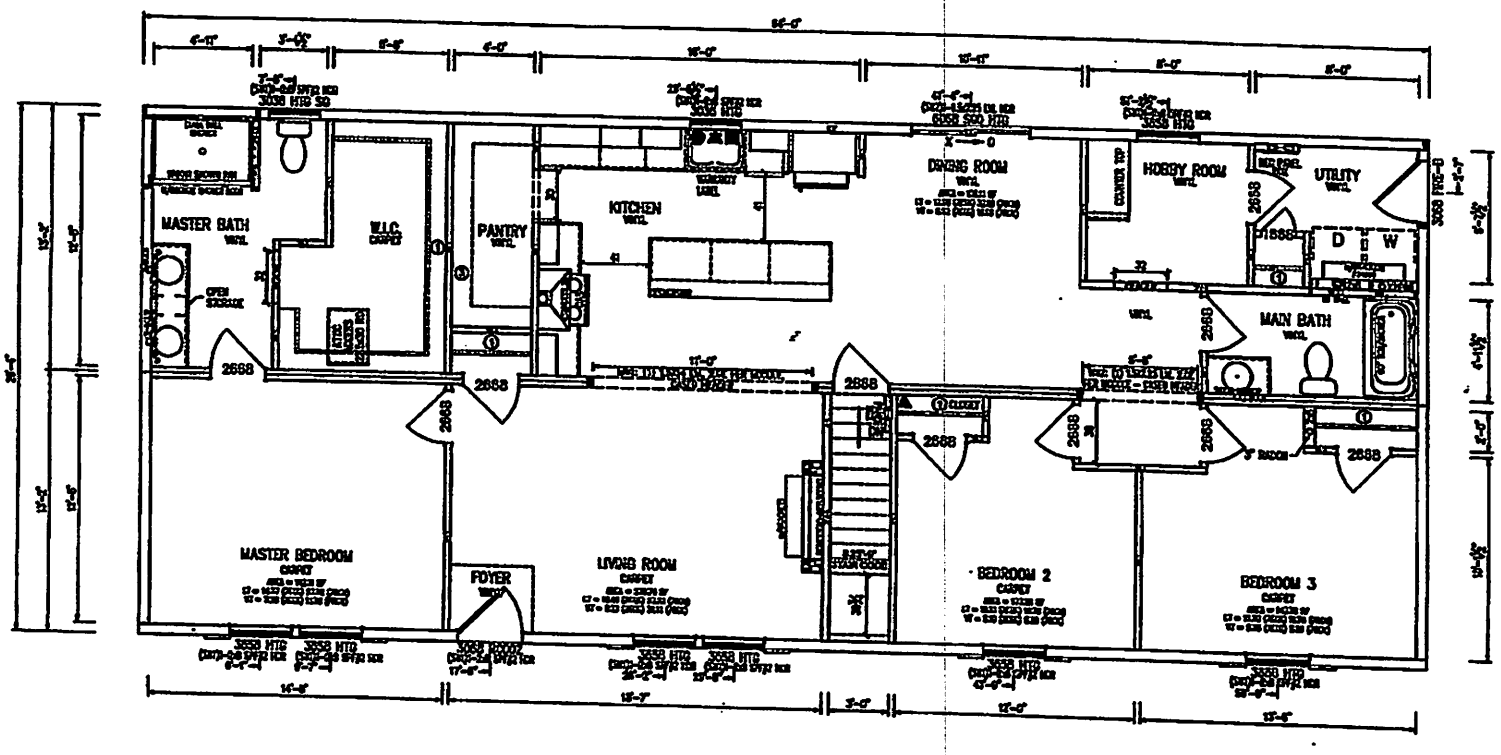

APPROX. SHIPPING HT=13'4 1/4"
SINGLE HUNG WINDOWS
LVL IS 2.0E W/ Fb=3100 PSI

● : ME INSIGNIA
▲ : NTA-F2
■ : DATA SHEET

CABINETS

ROOM	BASE (S)	OH (S)
KITCHEN		
ISLAND		
MAIN BATH		
MASTER BATH		
UTIL		

OOR 2695121
GM

Ritz-Craft
Custom Building Simplified

DATE	DESCRIPTION	BY
11/2021	CONFIRM	MJJ

OWNER:
TWIN TOWN HOMES
CUSTOMER:
WASHINGTON SPEC
OXFORD, MS
SALES REP:
COREY WARD
MODEL:
MCR WASHINGTON
TITLE:
1ST FLOOR PLAN
SCALE:
SHEET:
FP1